FILE: N:\Group Folders\Engineering\AutoCAD\AutoCAD 0-Drawings\Greenstreak\Speed Plate\GSK DT ISD.dwg

Licensed under U.S. Patent Numbers 6,354,760 & 7,481,031

PROJECT:_____

LOCATION:_____

SAW CUT CONTRACTION JOINT

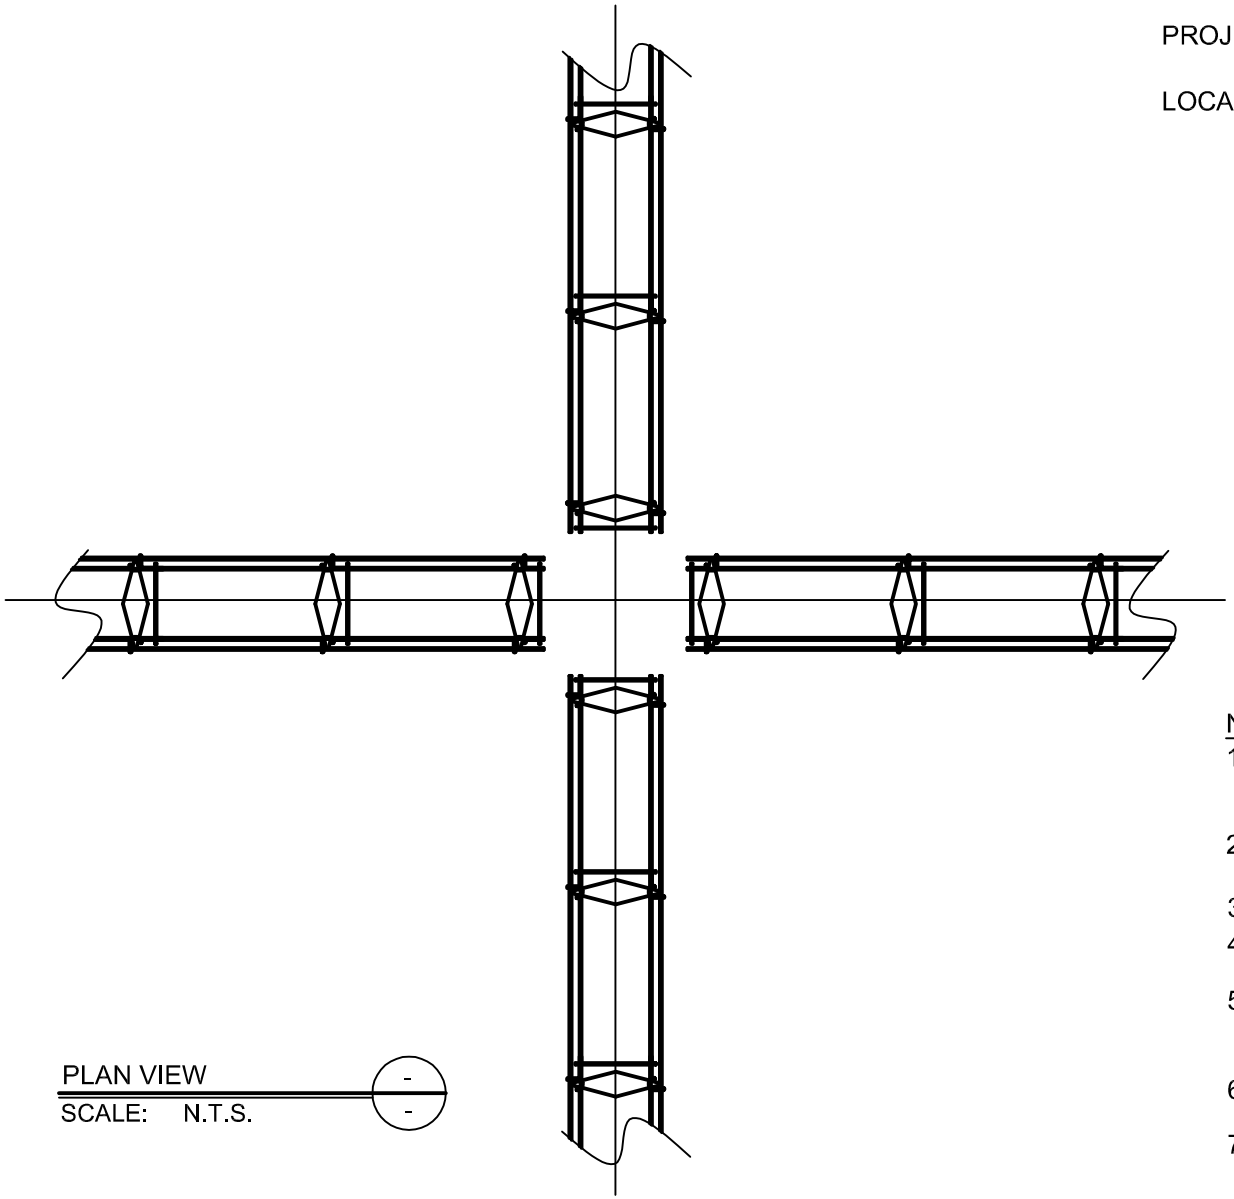

SAW CUT CONTRACTION JOINT

PLAN VIEW

SCALE: N.T.S.

NOTES

1. Double Tapered Basket plate dowels are specified to ensure the following cross-sectional areas of steel at the joint: 3" x 3/8", 3" x 1/2", 3" x 3/4".
2. Load Plates saw cut from hot rolled bar per ASTM A36 to within 3/16" of specified length.
3. Lightly grease full length of dowels.
4. Side frame supports fabricated from 1/4" diameter wire per ASTM A576 grade 1008.
5. Assemblies manufactured so that they stack on top of each other for transportation and remain stable under concrete placement.
6. End plate dowel may be placed up to six inches from saw cut contraction joint intersection.
7. Double Tapered Basket assembly as manufactured by **The Greenstreak Group (800) 325-9504** .

REV. MARK	REVISION	BY	CHK	APP	DATE

DESIGNED:		
DRAWN:	CMD	5/27/09
CHECKED:		
APPROVED:		
FAB. REP.:		
SHEET NUMBER:	1 OF 1	

DATE:	
PART NUMBER:	
QUANTITY REQUIRED:	
SCALE:	N.T.S.
DWG. REF. NO.:	SBDT JOINT DETAIL

GREENSTREAK

3400 TREE CRT. IND. BLVD., ST. LOUIS, MO 63122-6689

PH: 800-325-9504 (636-225-9400) FX: 636-225-2049

WEBSITE: www.greenstreak.com EMAIL: info@greenstreak.com

TITLE: DOUBLE TAPERED BASKET - JOINT INTERSECTION

REV