FILE: N:\PUBLIC\AutoCAD\AutoCAD 0-Drawings\Greenstreak\Form Liner\GSK330.dwg

GENERAL NOTES

1. GROUT LINE AT LINER PERIMETER AND CENTER OF LINER.
2. STONE HEIGHTS: VARIES 2-1/4" TO 16"
   STONE WIDTHS: VARIES 4-1/2" TO 19-1/2"
   STONE DEPTHS: VARIES 1/2" TO 1-1/4"
3. GROUT LINE WIDTHS: VARIES 3/8" TO 1-1/4"
4. SEE INSTALLATION GUIDE FOR FURTHER INSTRUCTIONS.

☒ UNI-CAST
☒ MULTI-CAST
☒ DURA-CAST
☒ ULTRA-CAST

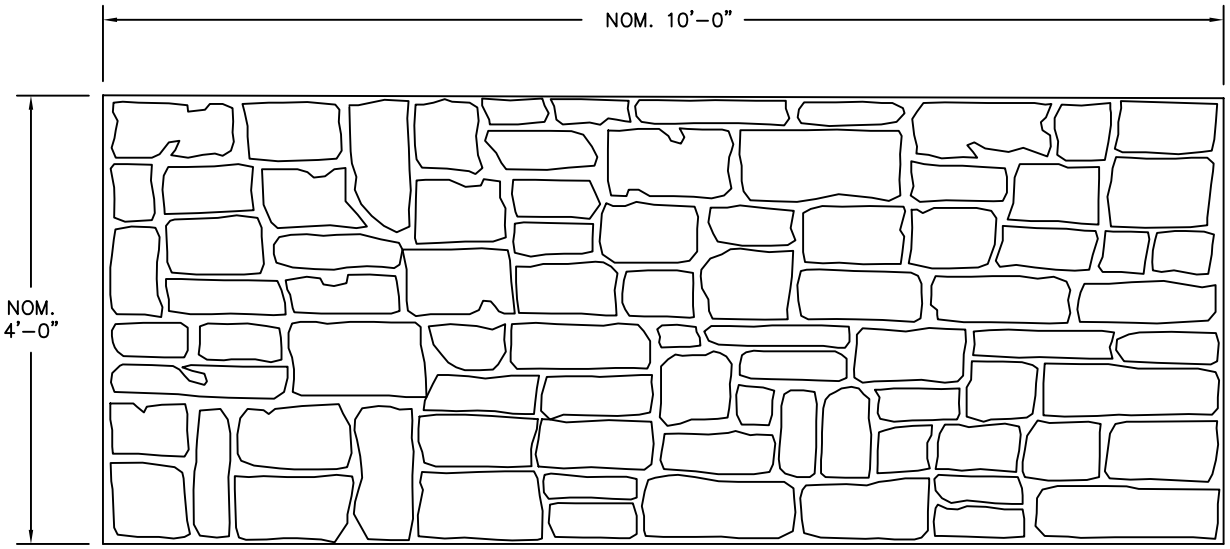

ELEVATION VIEW

SCALE: NOT TO SCALE

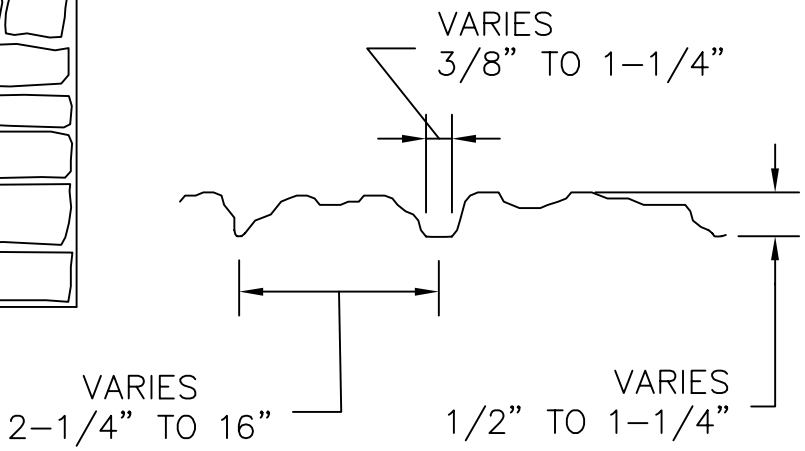

SECTION VIEW

SCALE: NOT TO SCALE

REV. MARK	REVISION	BY	CHK	APP	DATE

DESIGNED:		DATE:	
DRAWN:		PART NUMBER:	
CHECKED:		QUANTITY REQUIRED:	
APPROVED:		SCALE:	AS SHOWN
MFG. REP.:		DWG. REF. NO.:	GSK330
SHEET NUMBER:			

GREENSTREAK
3400 TREE CRT. IND. BLVD., ST. LOUIS, MO 63122-6689
PH: 800-325-9504 (636-225-9400) FX: 800-551-5145 (636-225-2049)
WEBSITE: www.greenstreak.com EMAIL: info@greenstreak.com

TITLE: #330 ASHLAR STONE

REV